NAME OF WORK:

Construction of CC roads and drains at Ambedkar Nagara in ward no-04.

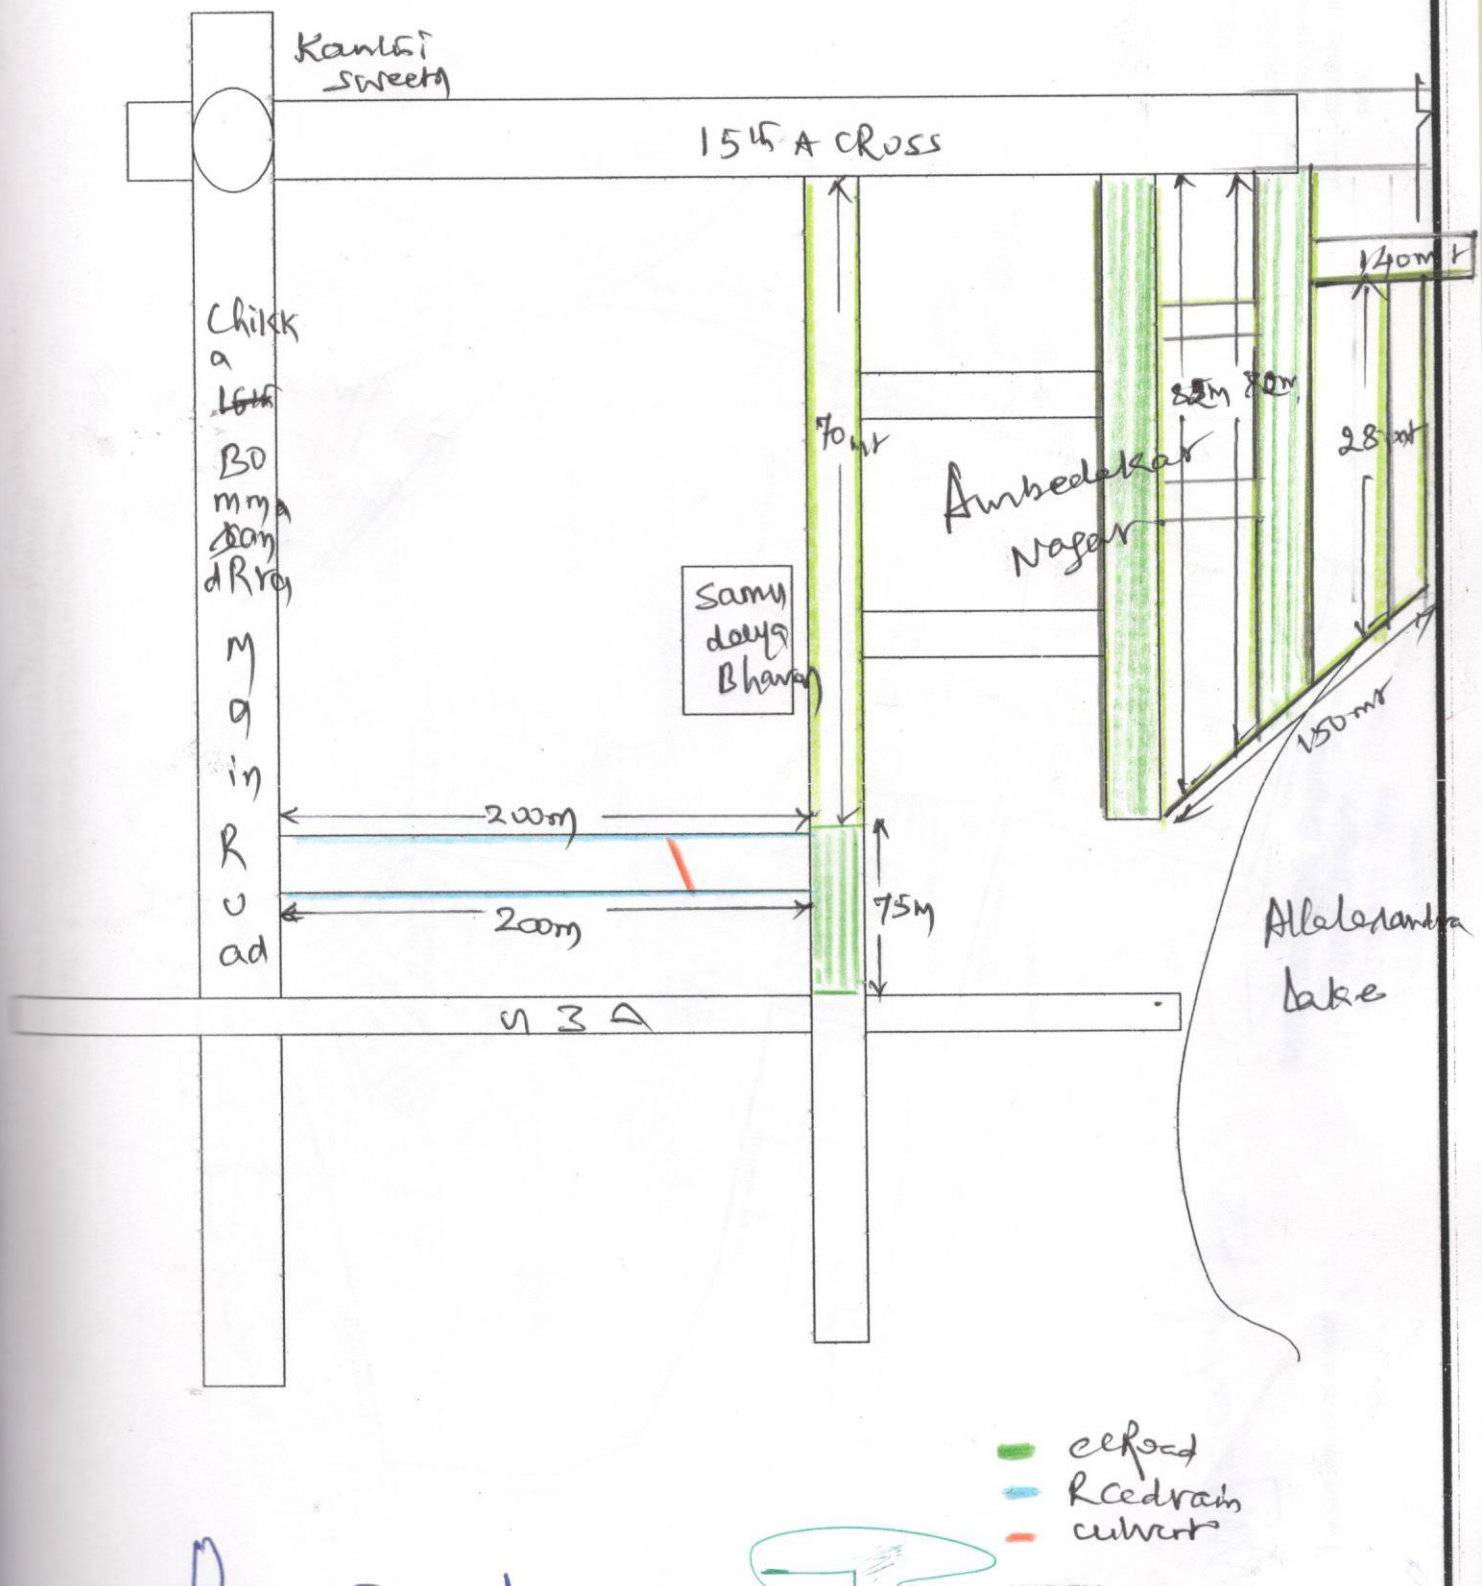

INDEX:

Asst. Executive Engineer
Project Division
Bangalore

150 - YELAHANKA AC

BRUHAT BANGALORE MAHANAGAR PALIKE
WARD: 4 - YELHANKA SATELLITE TOWN

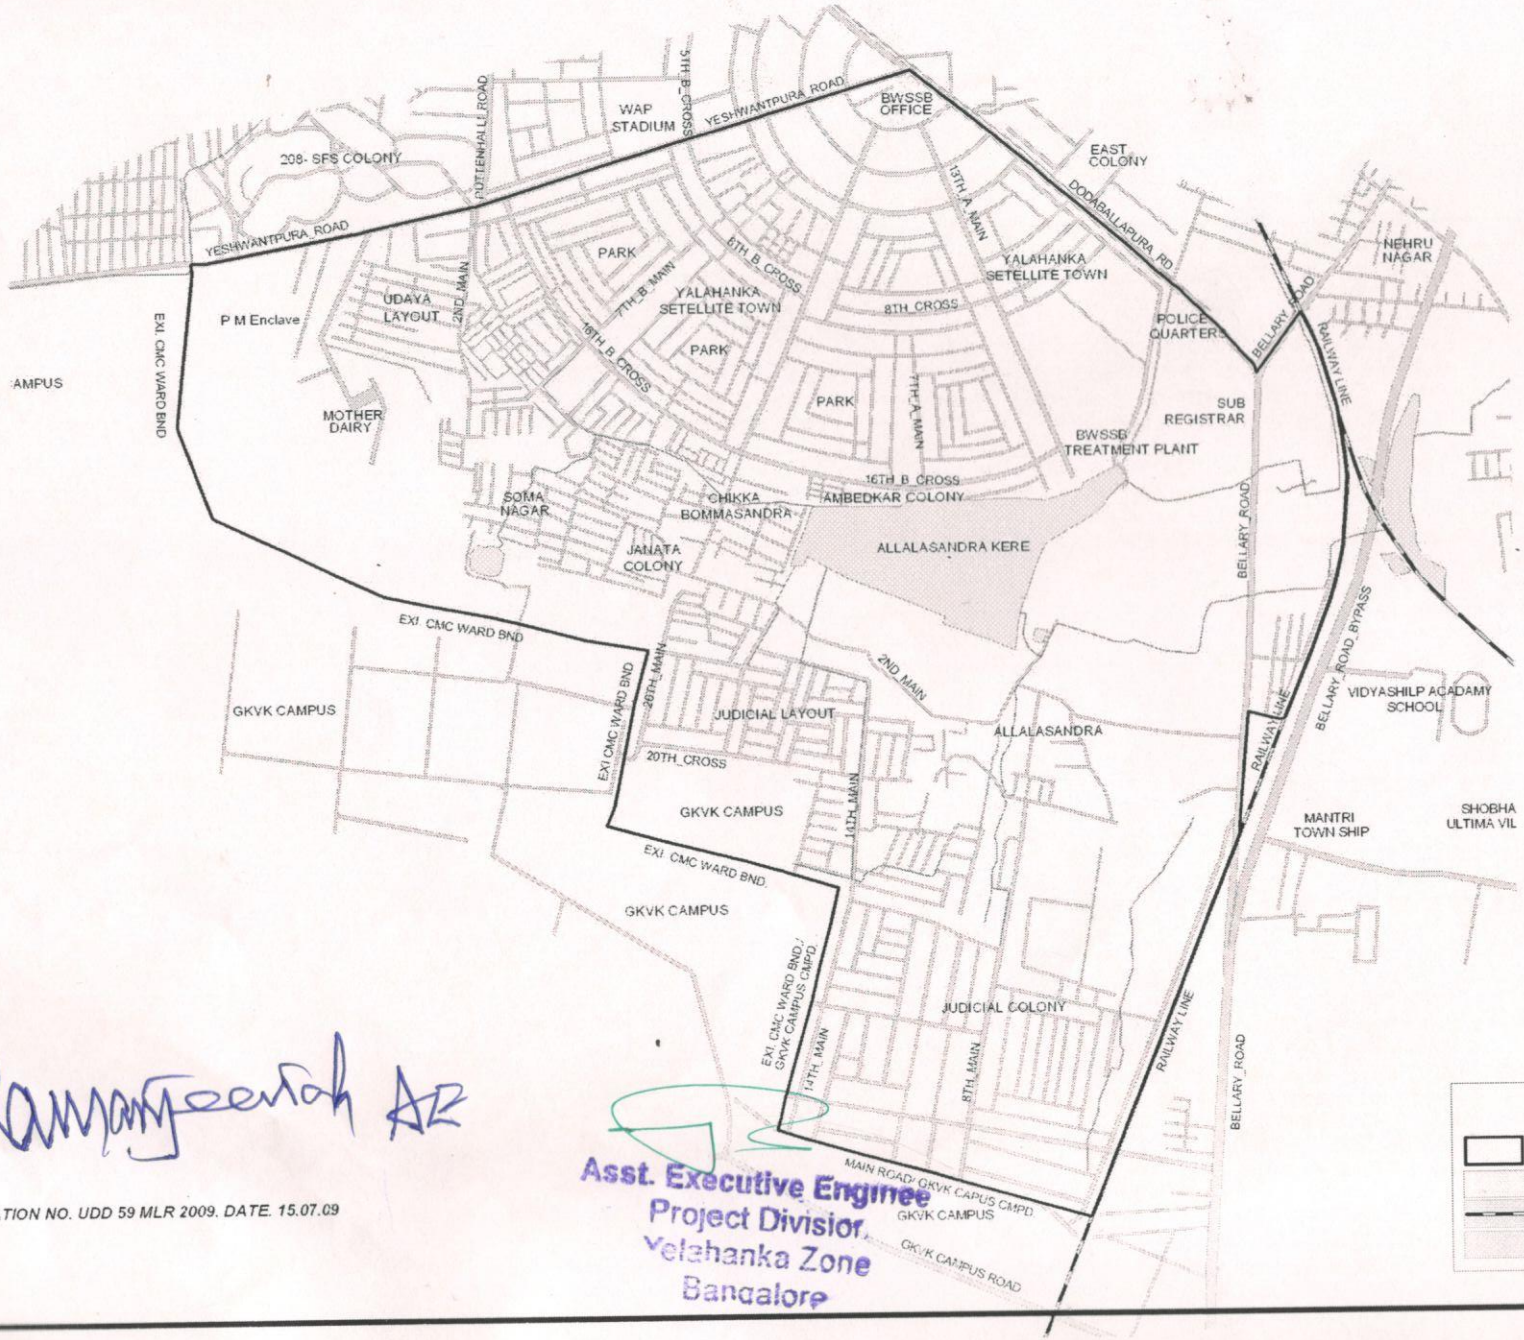

Ramanjaneyulu AE

Asst. Executive Engineer
Project Division,
Yelahanka Zone
Bangalore

NOTIFICATION NO. UDD 59 MLR 2009. DATE. 15.07.09